Name of the work: Improvements to roads and drains at Thindlu colony Katteramma temple Bhovi Colony and Kempegowdanagar in ward no:09 Vidyaranyapura

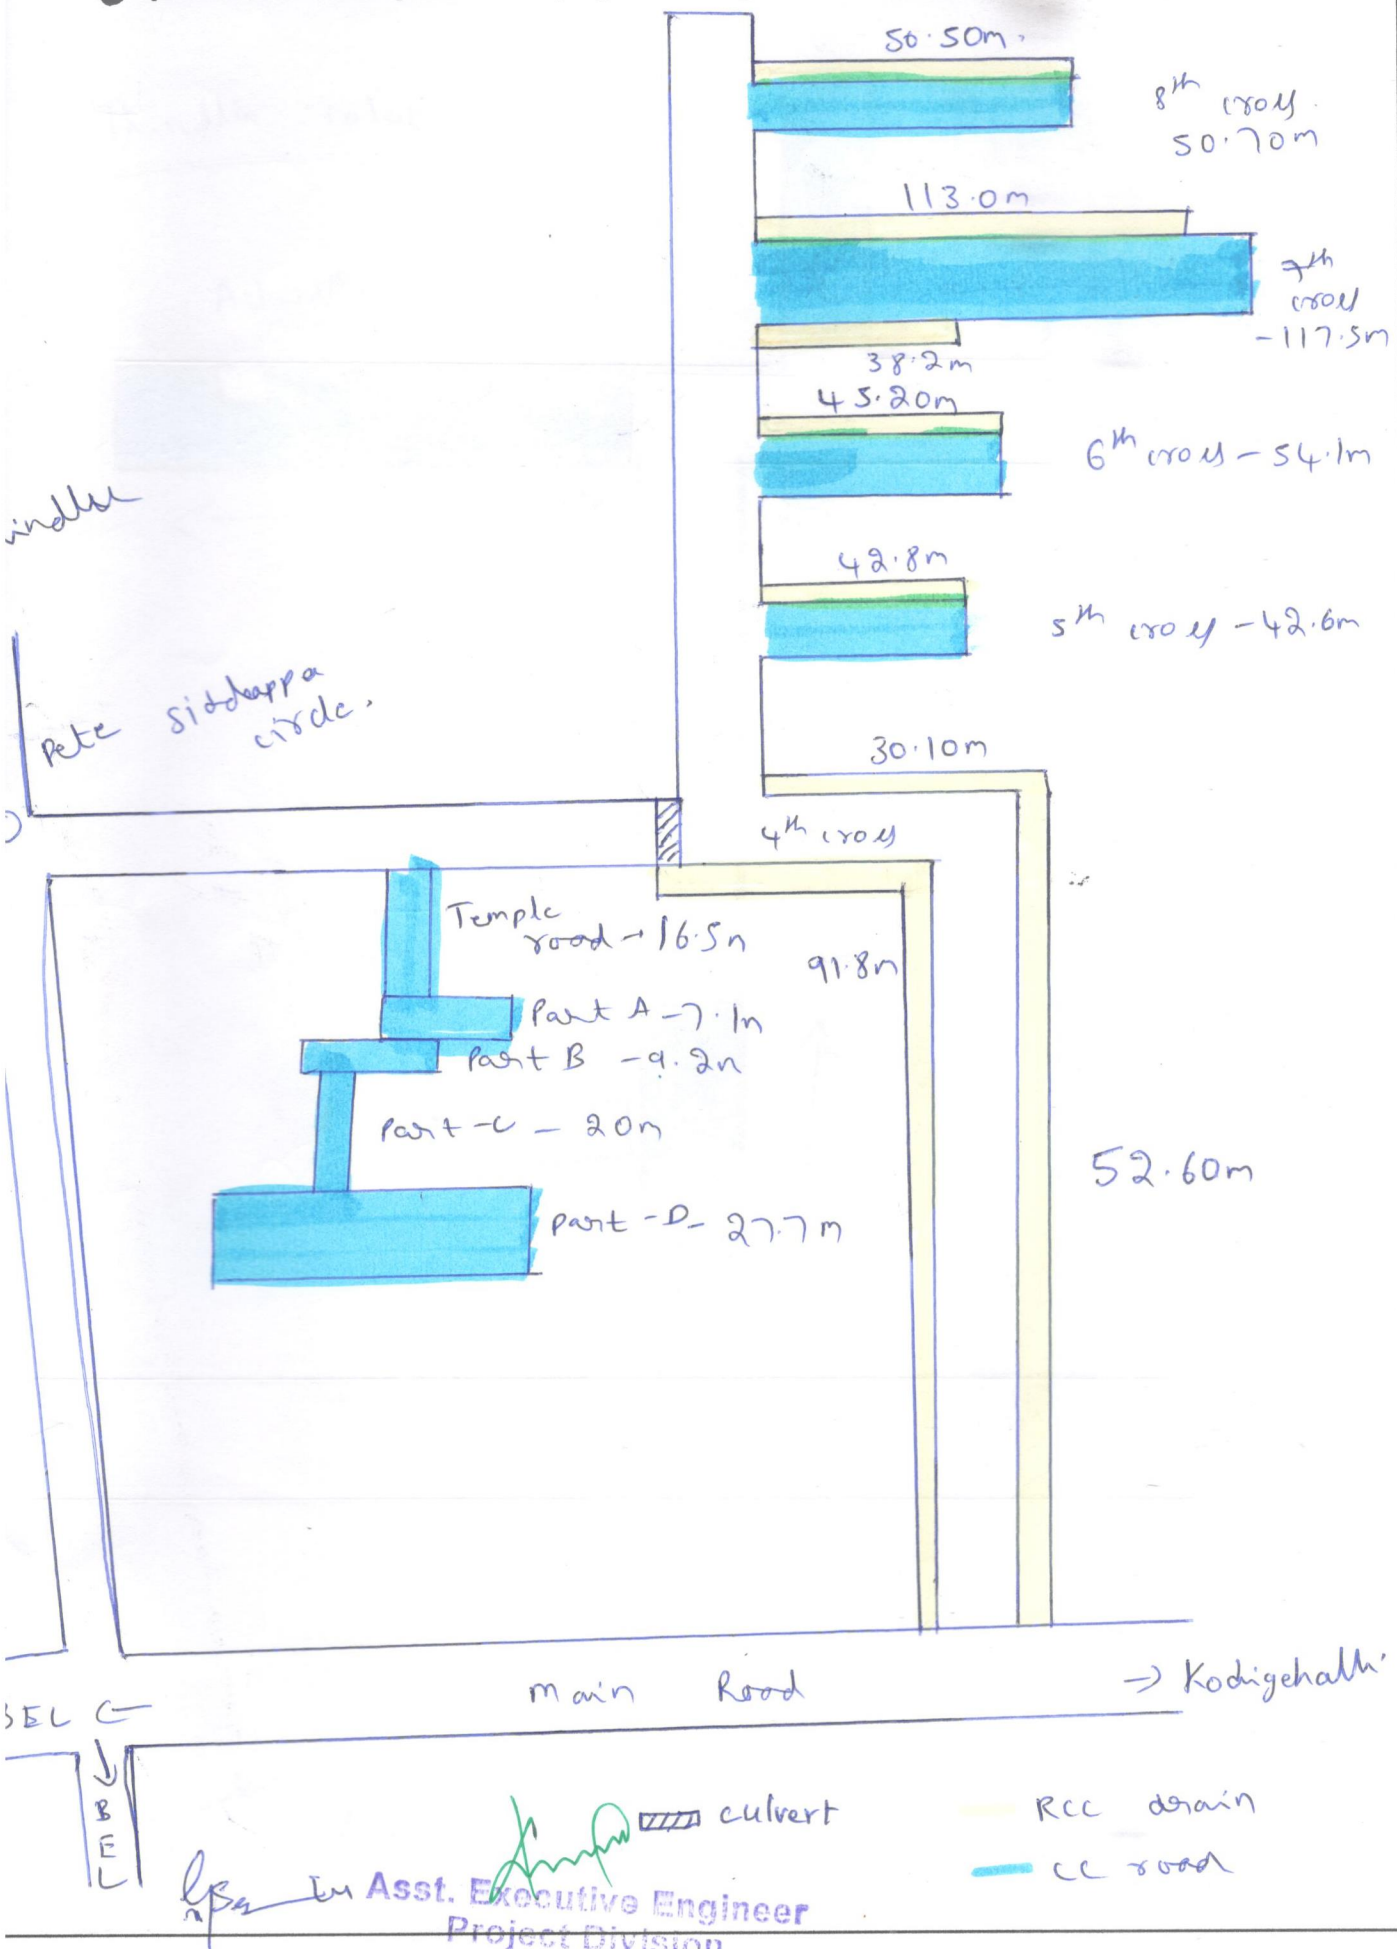

Asst. Executive Engineer
Project Division
Yelahanka Zone
BBMP, Bangalore - 92

Name of the work: Improvements to roads and drains at Thindlu colony Katteramma temple Bhovi Colony and Kempegowdanagar in ward no:09 Vidyaranyapura

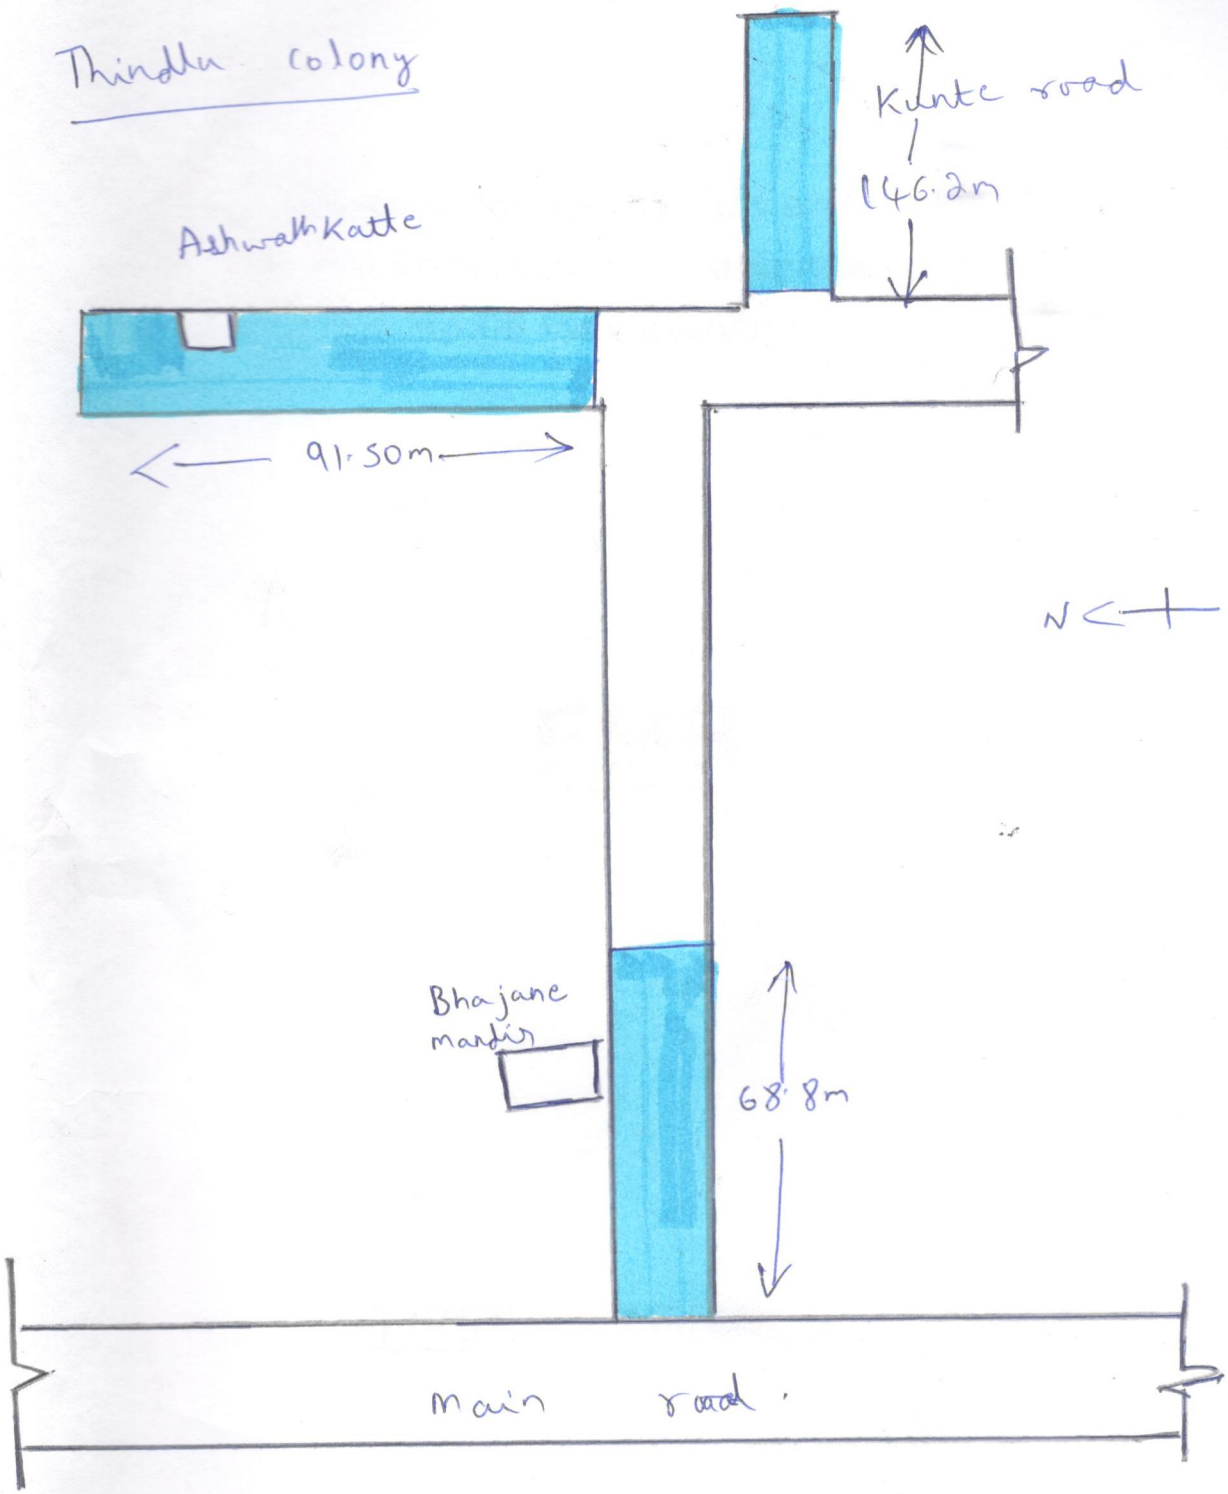

Asst. Executive Engineer
Project Division
Yelahanka Zone
BBMP, Bangalore - 92